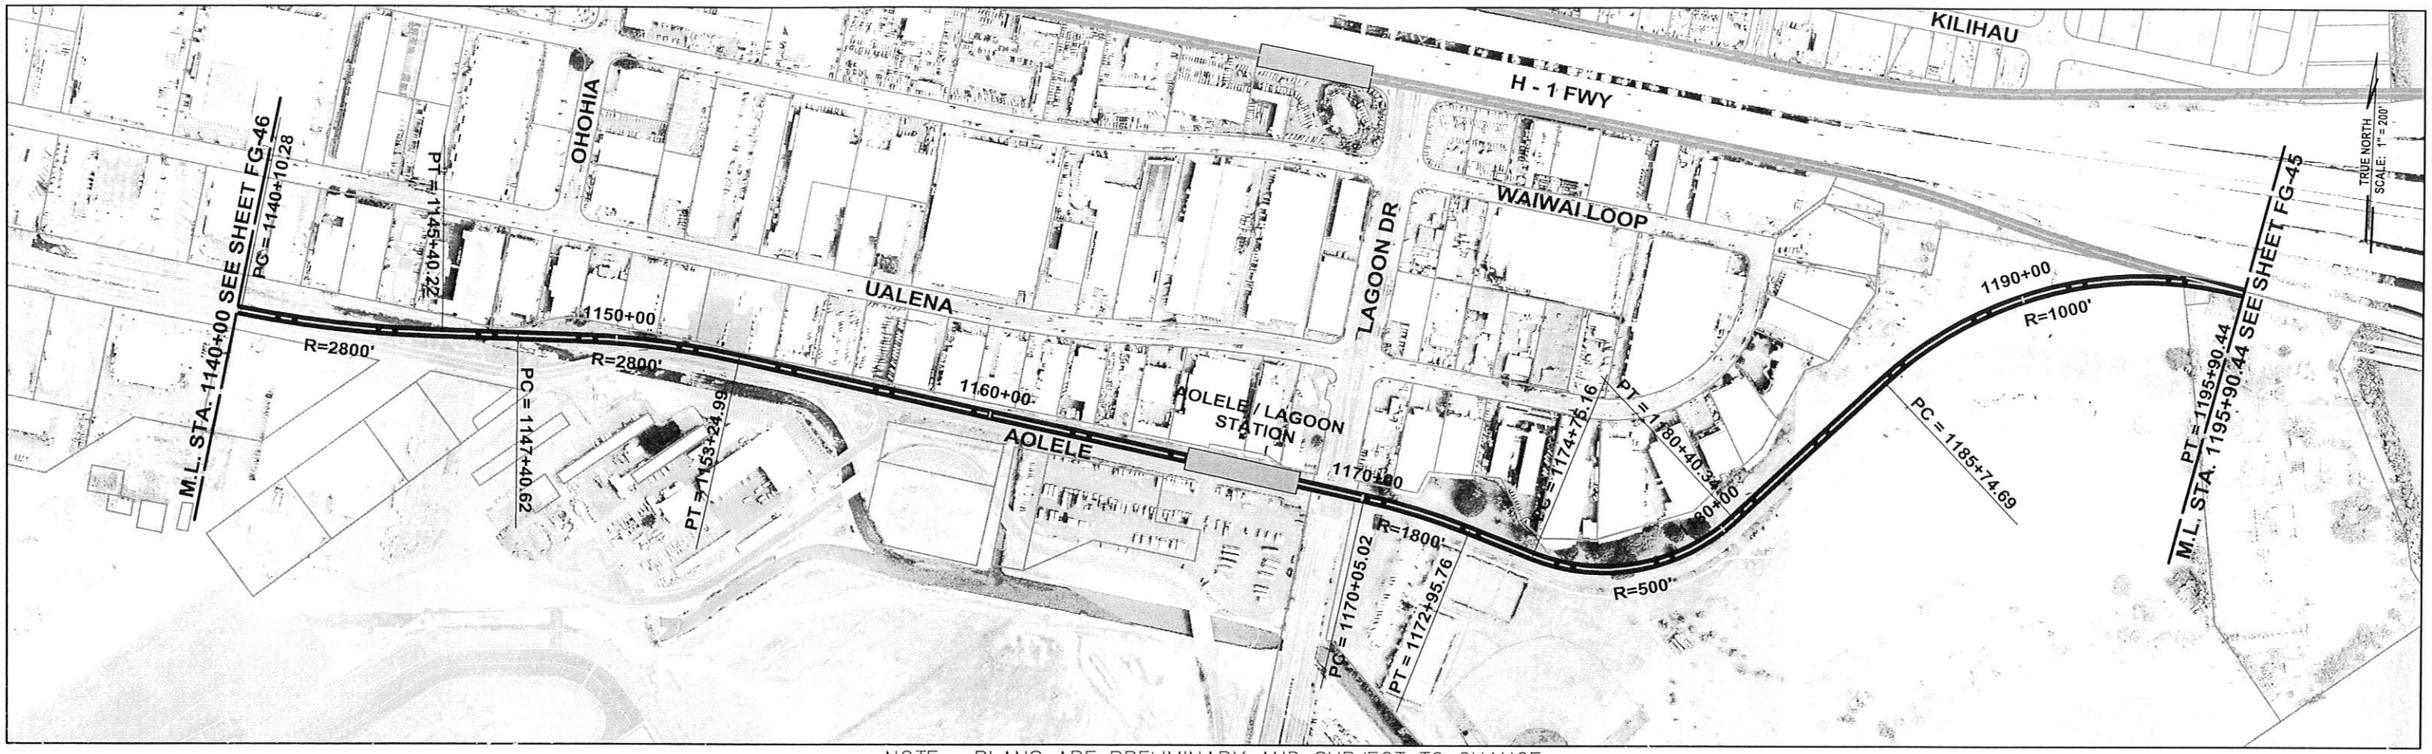

NOTE: PLANS ARE PRELIMINARY AND SUBJECT TO CHANGE

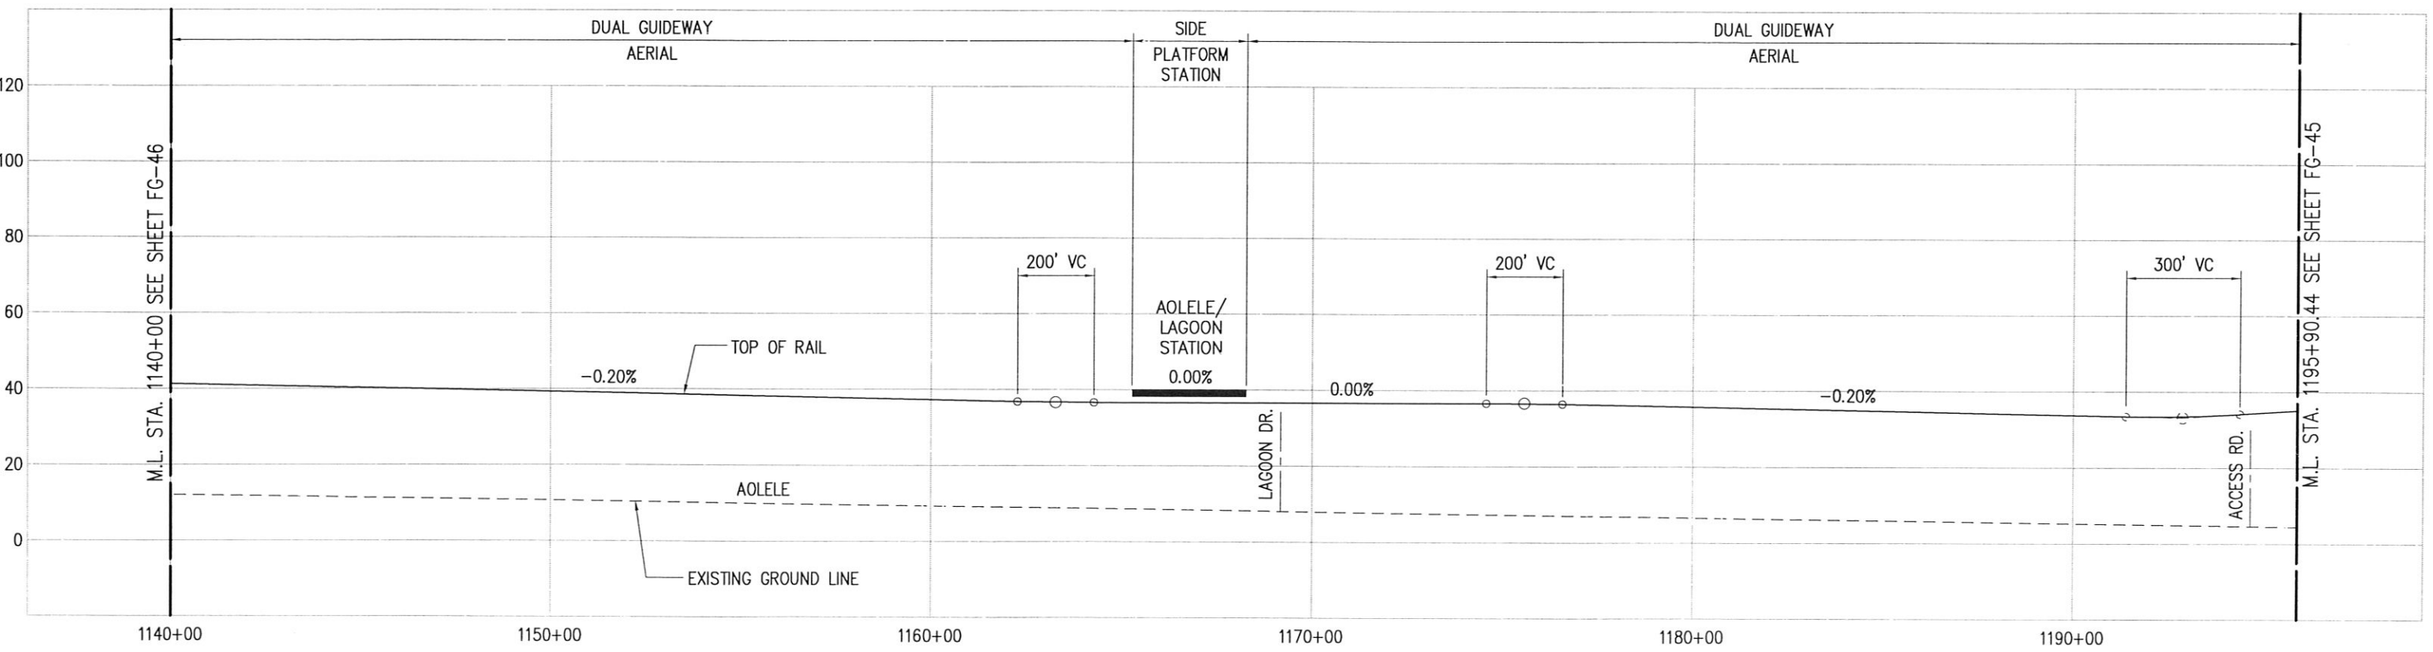

PB PARSONS BRINCKERHOFF

CITY & COUNTY OF HONOLULU
DEPARTMENT OF TRANSPORTATION SERVICES

HONOLULU HIGH-CAPACITY TRANSIT CORRIDOR PROJECT
ALTERNATIVES ANALYSIS

SCALES: HORIZ. 200 0 200 400
VERT. 20 0 20 40
(SCALE IN FEET)

PLAN AND PROFILE
FIXED GUIDEWAY ALTERNATIVE
STA 1140+00 TO STA 1195+90.44

PAGE NO
DRAWING NO. **FG-47**
DATE: 10/06/06

Drawing File: K:\HI_CITY\PROJECT DRAWINGS\PRODUCT 3.2\ALIGN\FIXED GUIDEWAYS\HHCT-FG-47.dwg Plot Date: Oct 05, 2006 - 10:13am