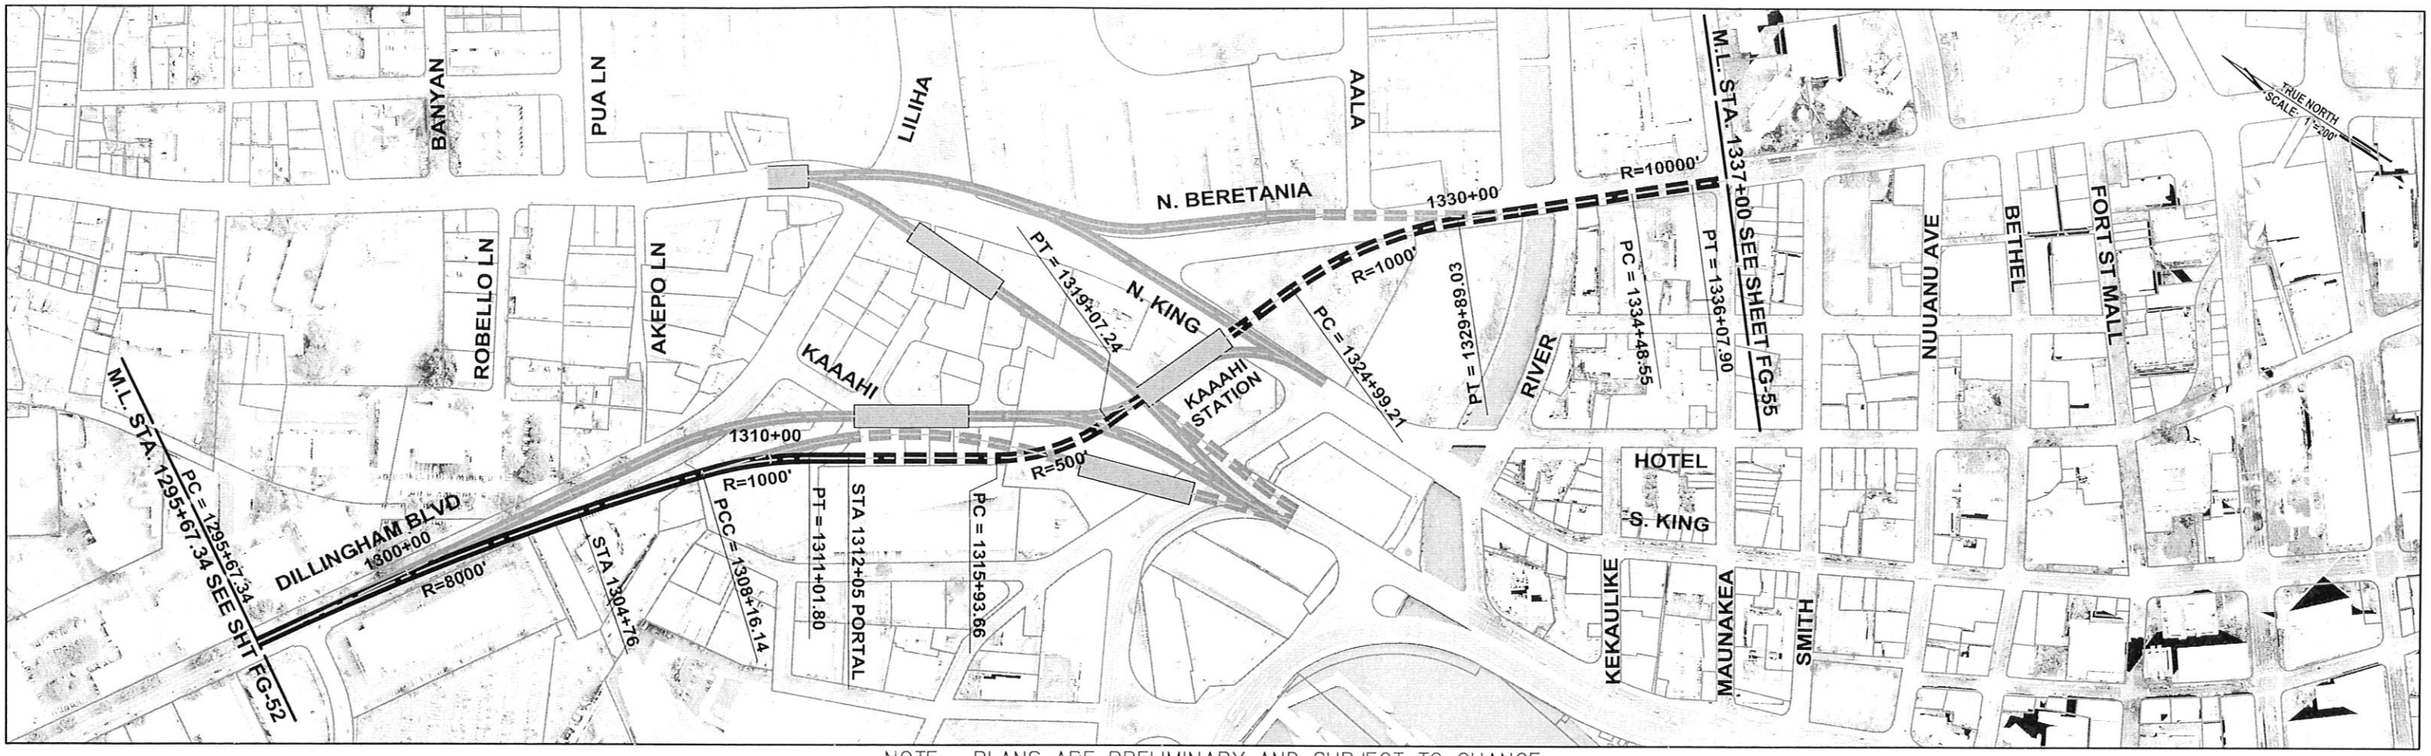

NOTE: PLANS ARE PRELIMINARY AND SUBJECT TO CHANGE

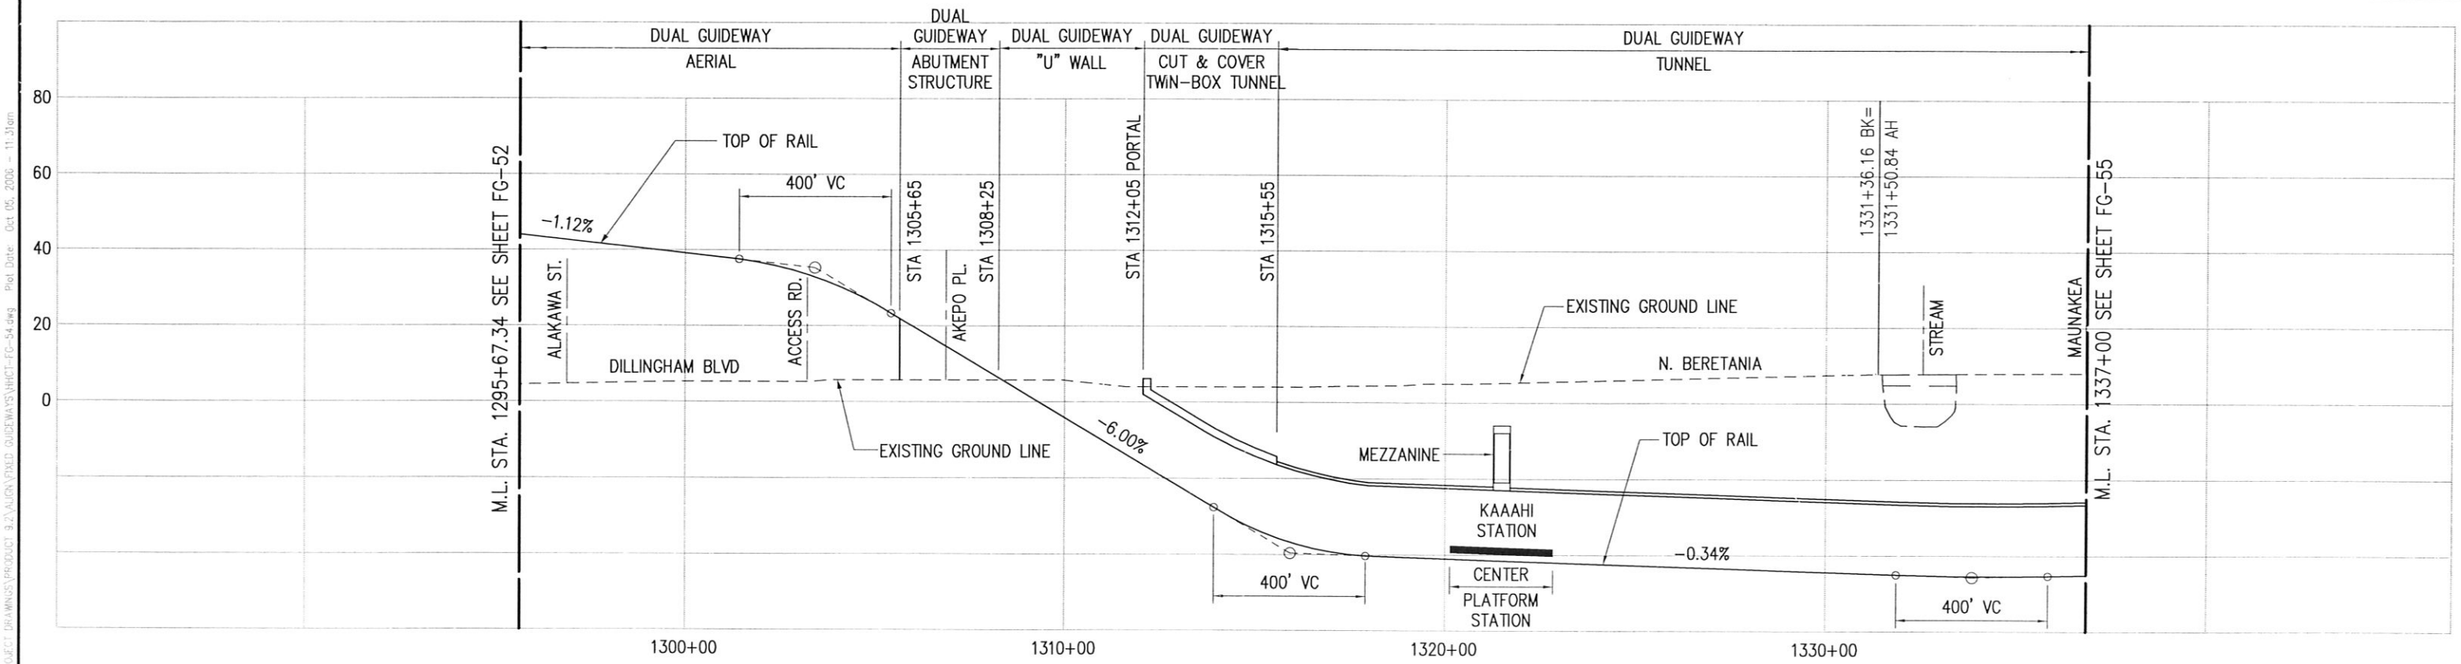

PB PARSONS BRINCKERHOFF	CITY & COUNTY OF HONOLULU DEPARTMENT OF TRANSPORTATION SERVICES	HONOLULU HIGH-CAPACITY TRANSIT CORRIDOR PROJECT ALTERNATIVES ANALYSIS	SCALES: HORIZ. 200 0 200 400 VERT. 20 0 20 40 (SCALE IN FEET)	PLAN AND PROFILE FIXED GUIDEWAY ALTERNATIVE STA 1295+67.34 TO STA 1337+00	PAGE NO. — DRAWING NO. FG-54 DATE: 10/06/06