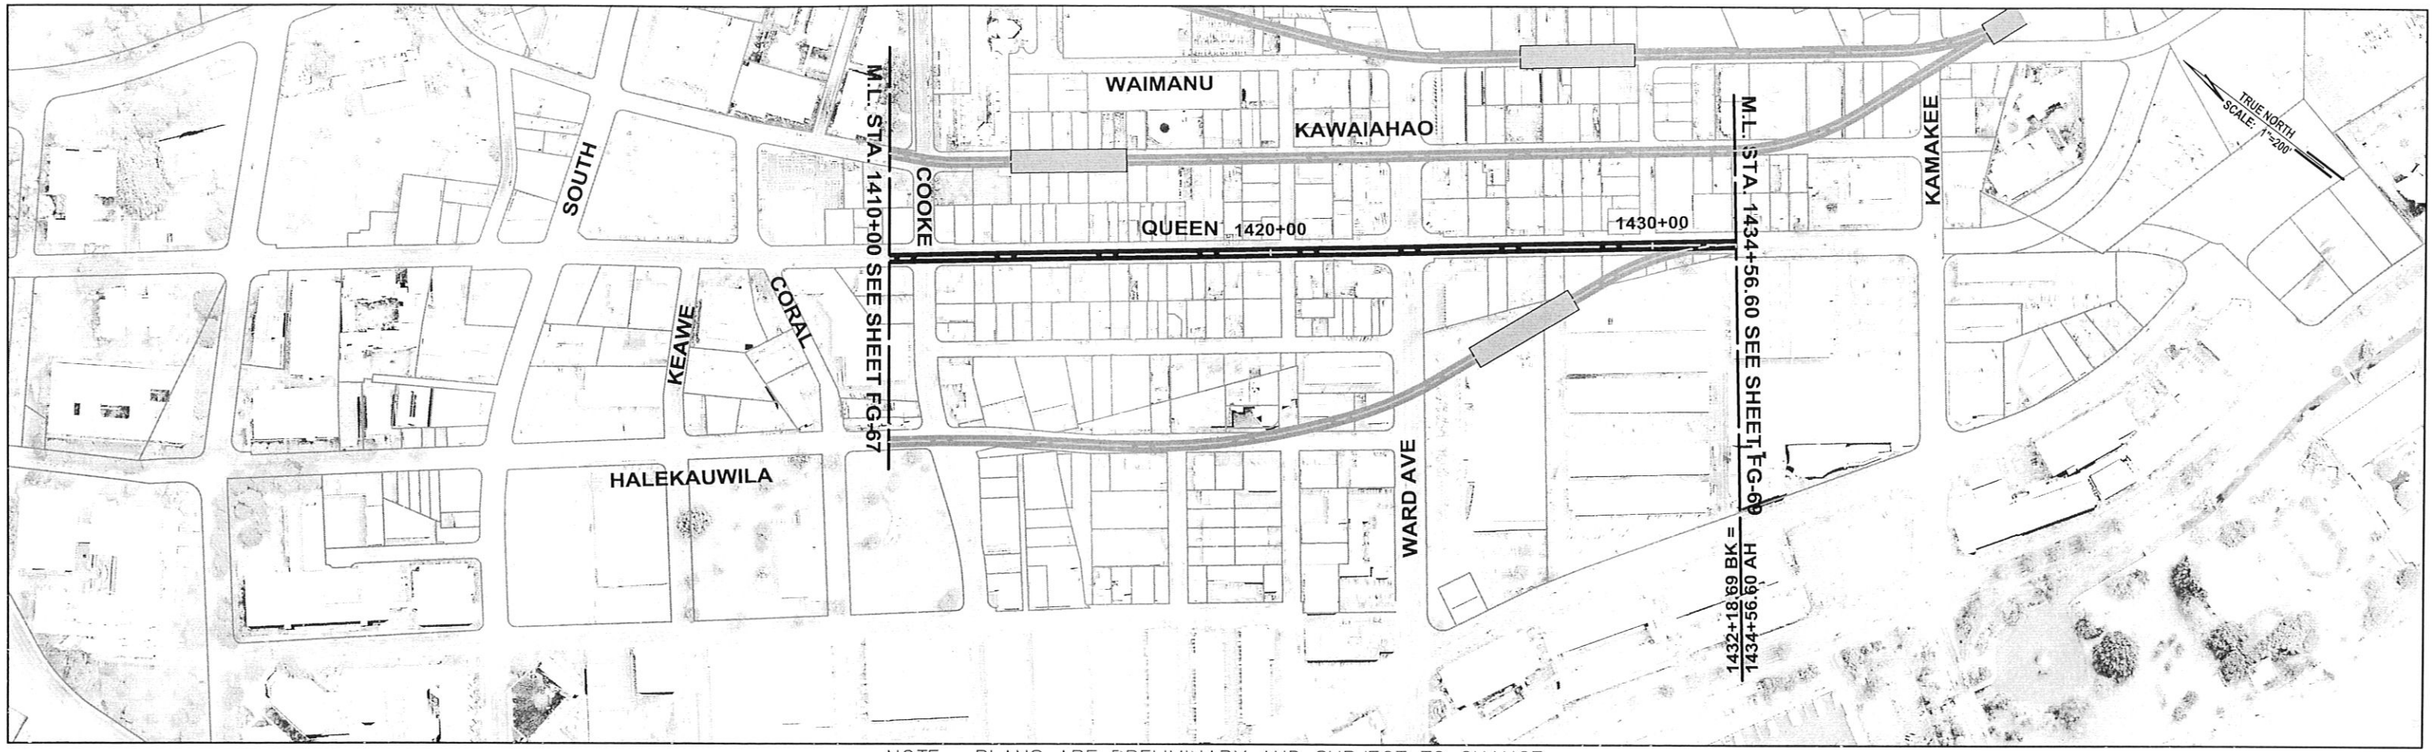

NOTE: PLANS ARE PRELIMINARY AND SUBJECT TO CHANGE

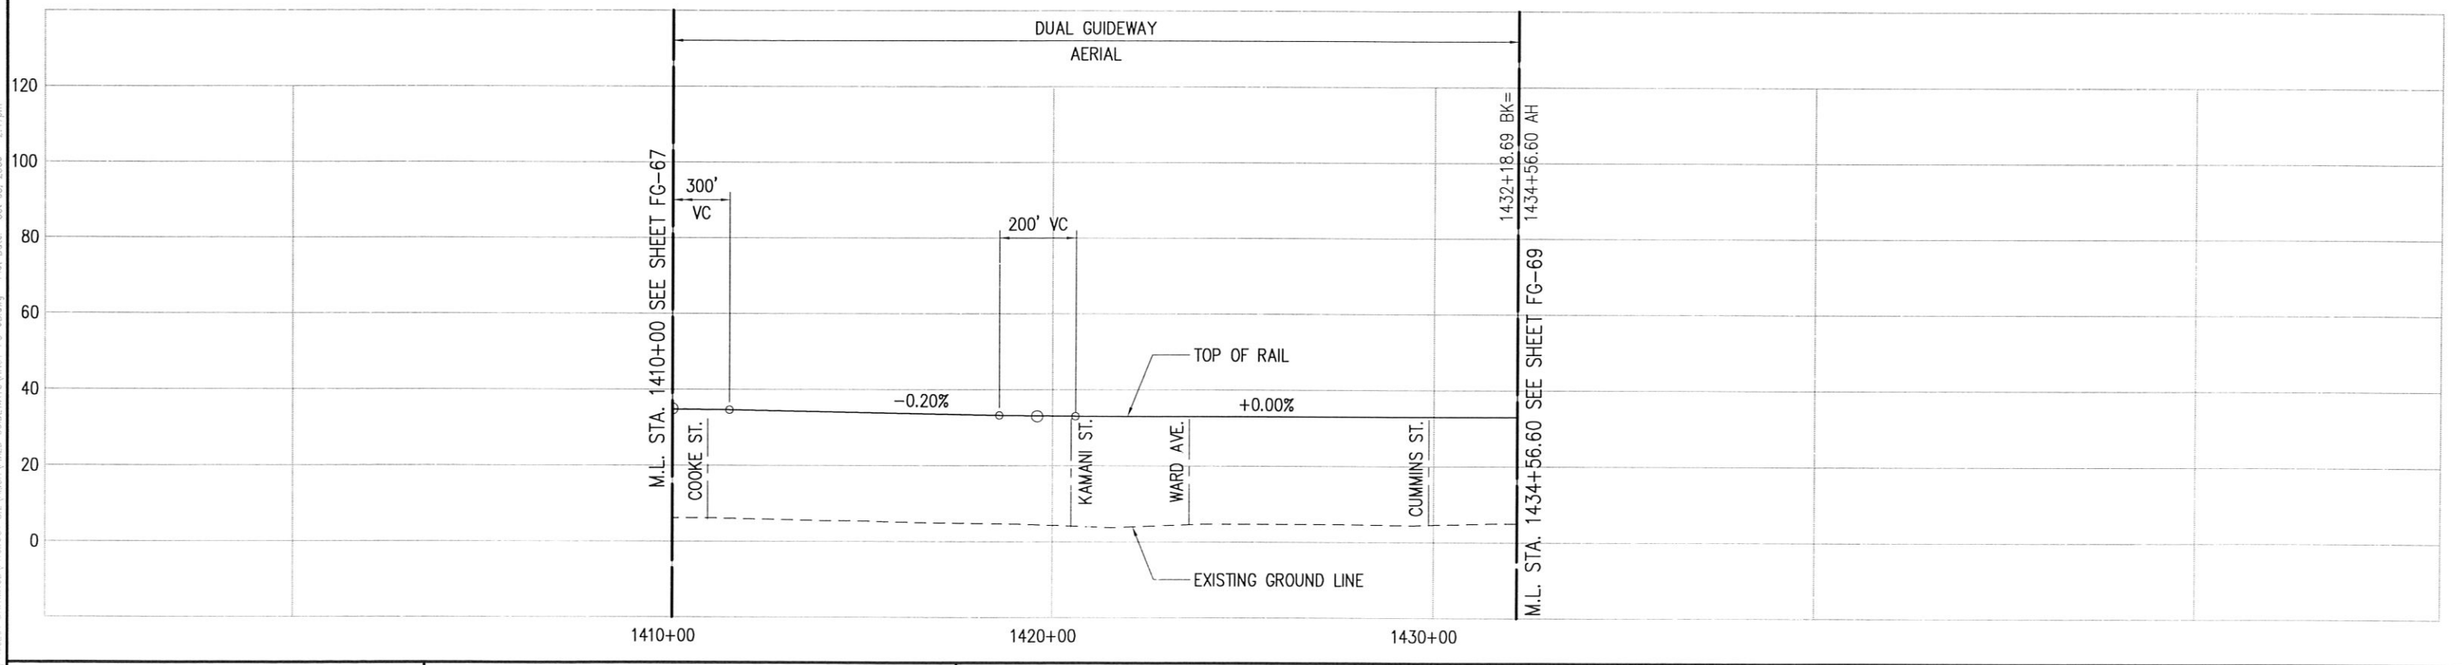

PB PARSONS BRINCKERHOFF	CITY & COUNTY OF HONOLULU DEPARTMENT OF TRANSPORTATION SERVICES	HONOLULU HIGH-CAPACITY TRANSIT CORRIDOR PROJECT ALTERNATIVES ANALYSIS	SCALES: HORIZ. 200 0 200 400 VERT. 20 0 20 40 (SCALE IN FEET)	PLAN AND PROFILE FIXED GUIDEWAY ALTERNATIVE STA 1410+00 TO STA 1432+18.69	PAGE NO. DRAWING NO. FG-68 DATE: 10/06/06

Drawing File: J:\HI_GT\PROJECT DRAWINGS\PRODUCT 0.2\ALIGN\FIXED GUIDEWAYS\HHCT-FG-68.dwg Plot Date: Oct 05, 2006 - 2:17pm