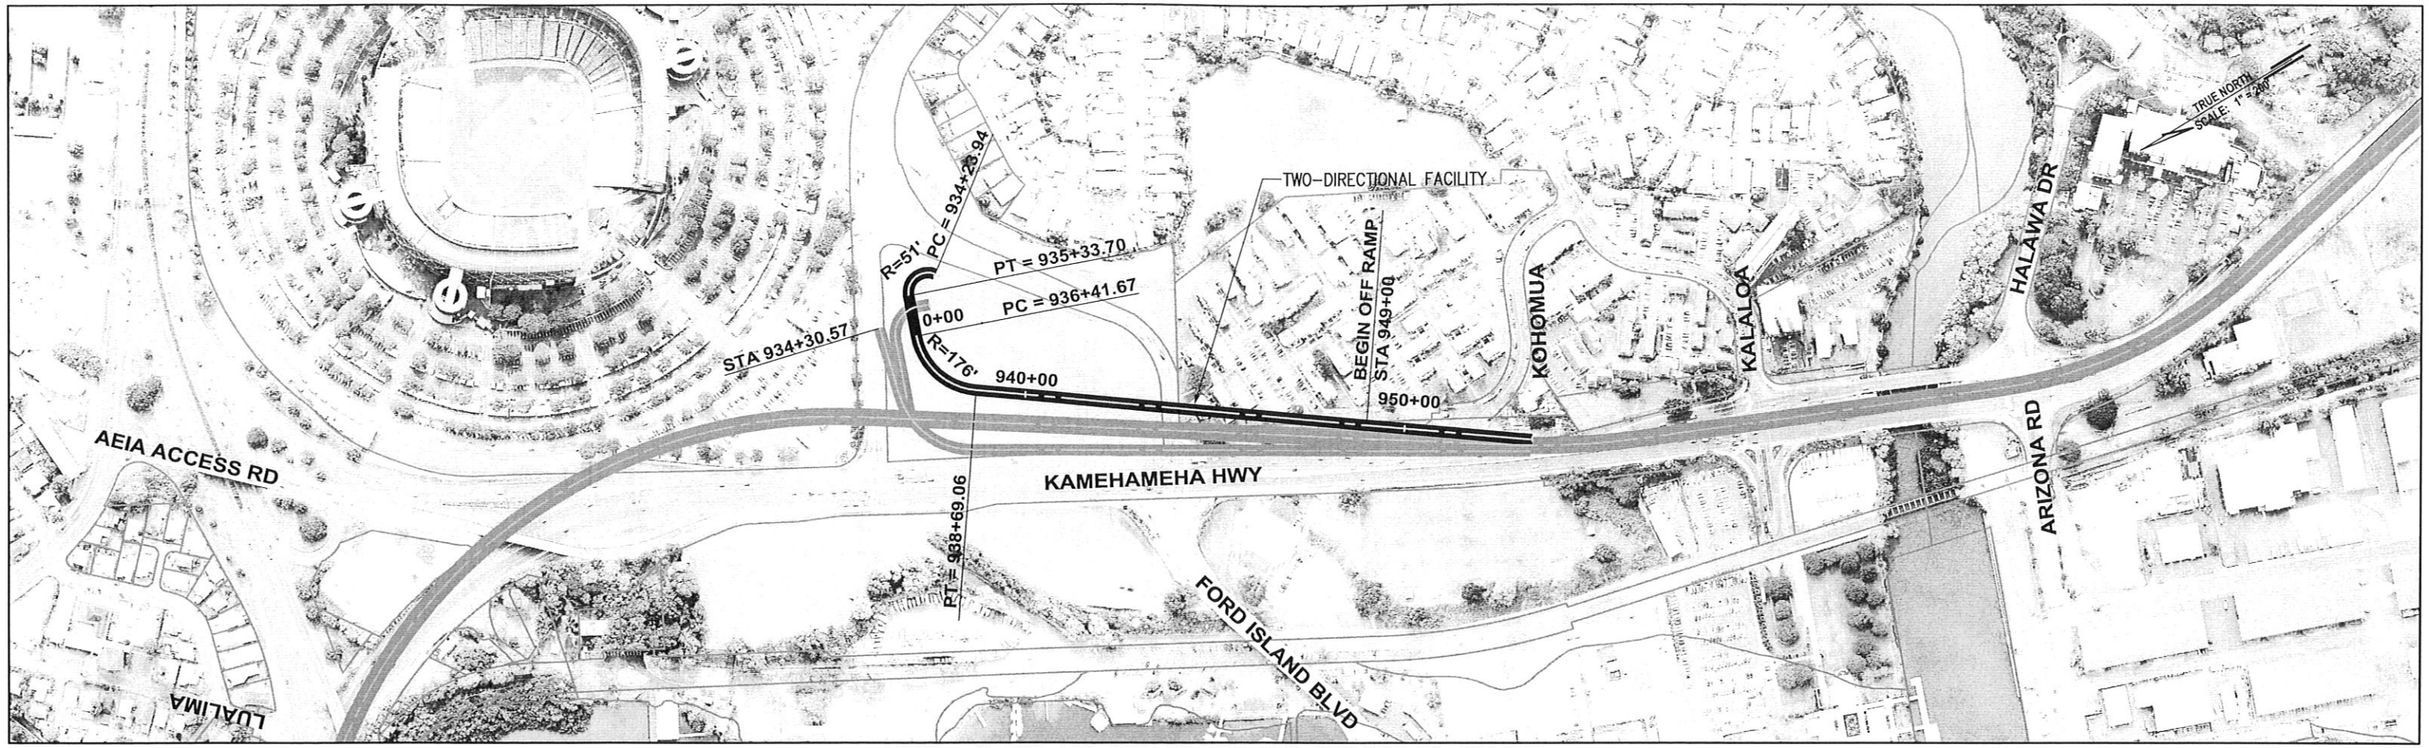

NOTE: PLANS ARE PRELIMINARY AND SUBJECT TO CHANGE

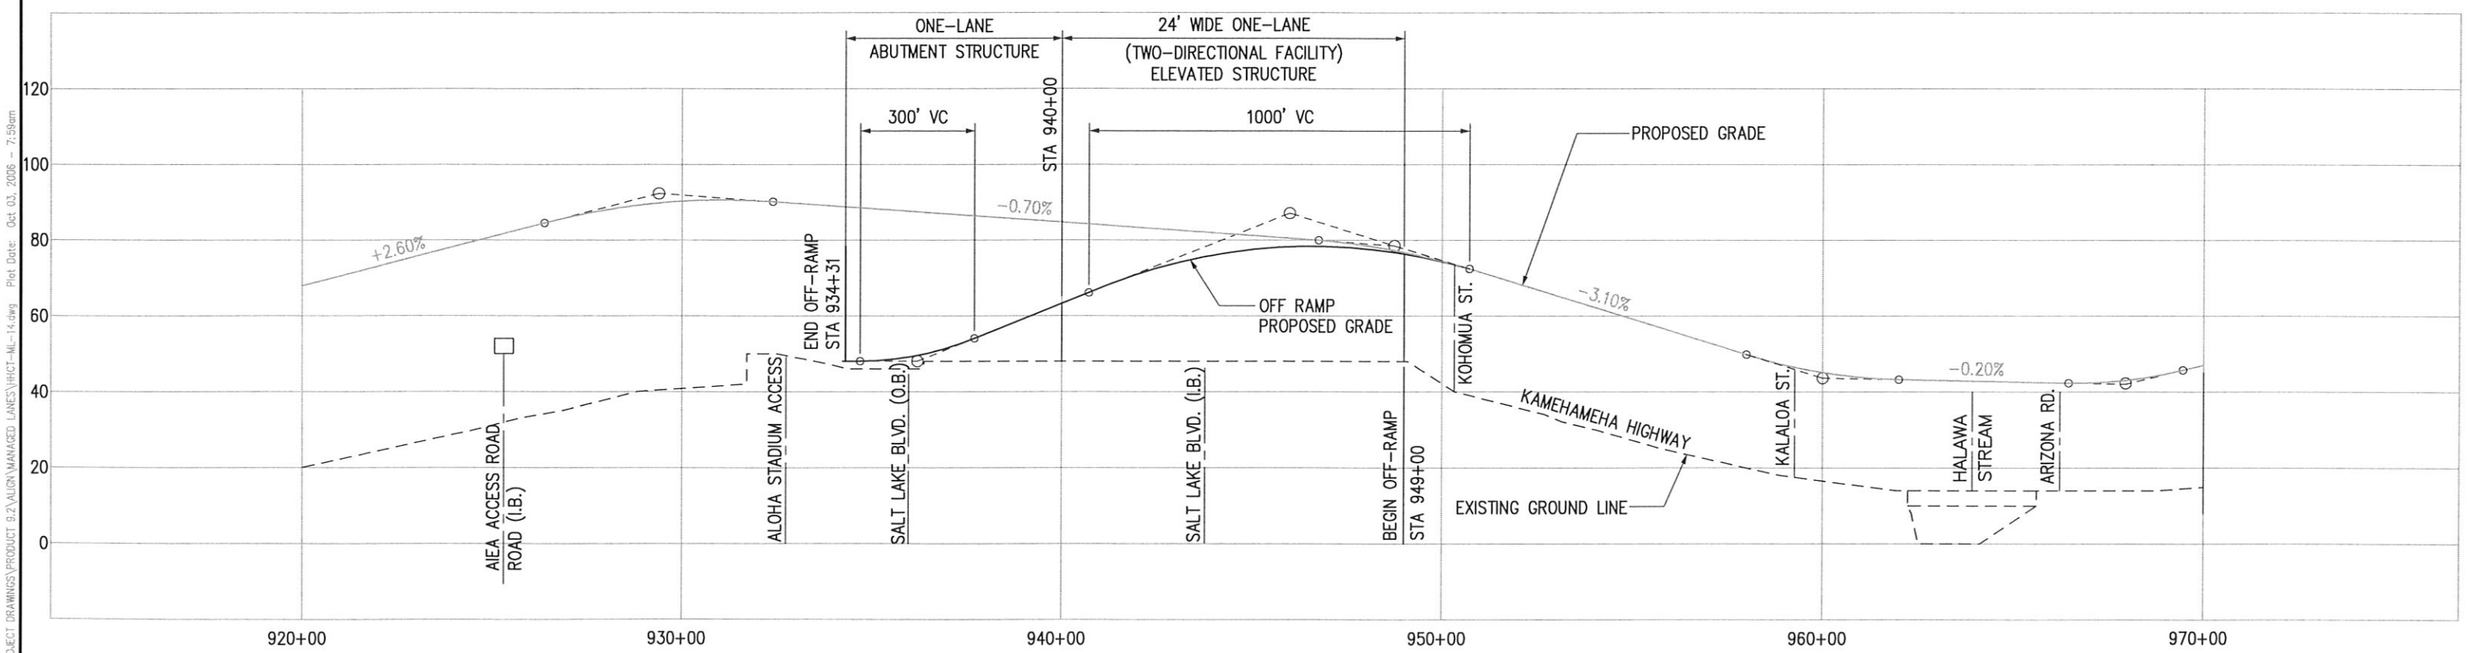

PARSONS BRINCKERHOFF	CITY & COUNTY OF HONOLULU DEPARTMENT OF TRANSPORTATION SERVICES	HONOLULU HIGH-CAPACITY TRANSIT CORRIDOR PROJECT ALTERNATIVES ANALYSIS	SCALES: HORIZ. 200 0 200 400; VERT. 20 0 20 40 (SCALE IN FEET)	PLAN AND PROFILE MANAGED LANE ALTERNATIVE ALOHA STADIUM OFF-RAMP	PAGE NO. __ DRAWING NO. ML-14 DATE: 10/06/06

Drawing File: J:\VHCT\PROJECT DRAWINGS\PRODUCT 8.2\ALIGN\MANAGED LANES\VHCT-ML-14.dwg Plot Date: Oct 03, 2006 - 7:59am